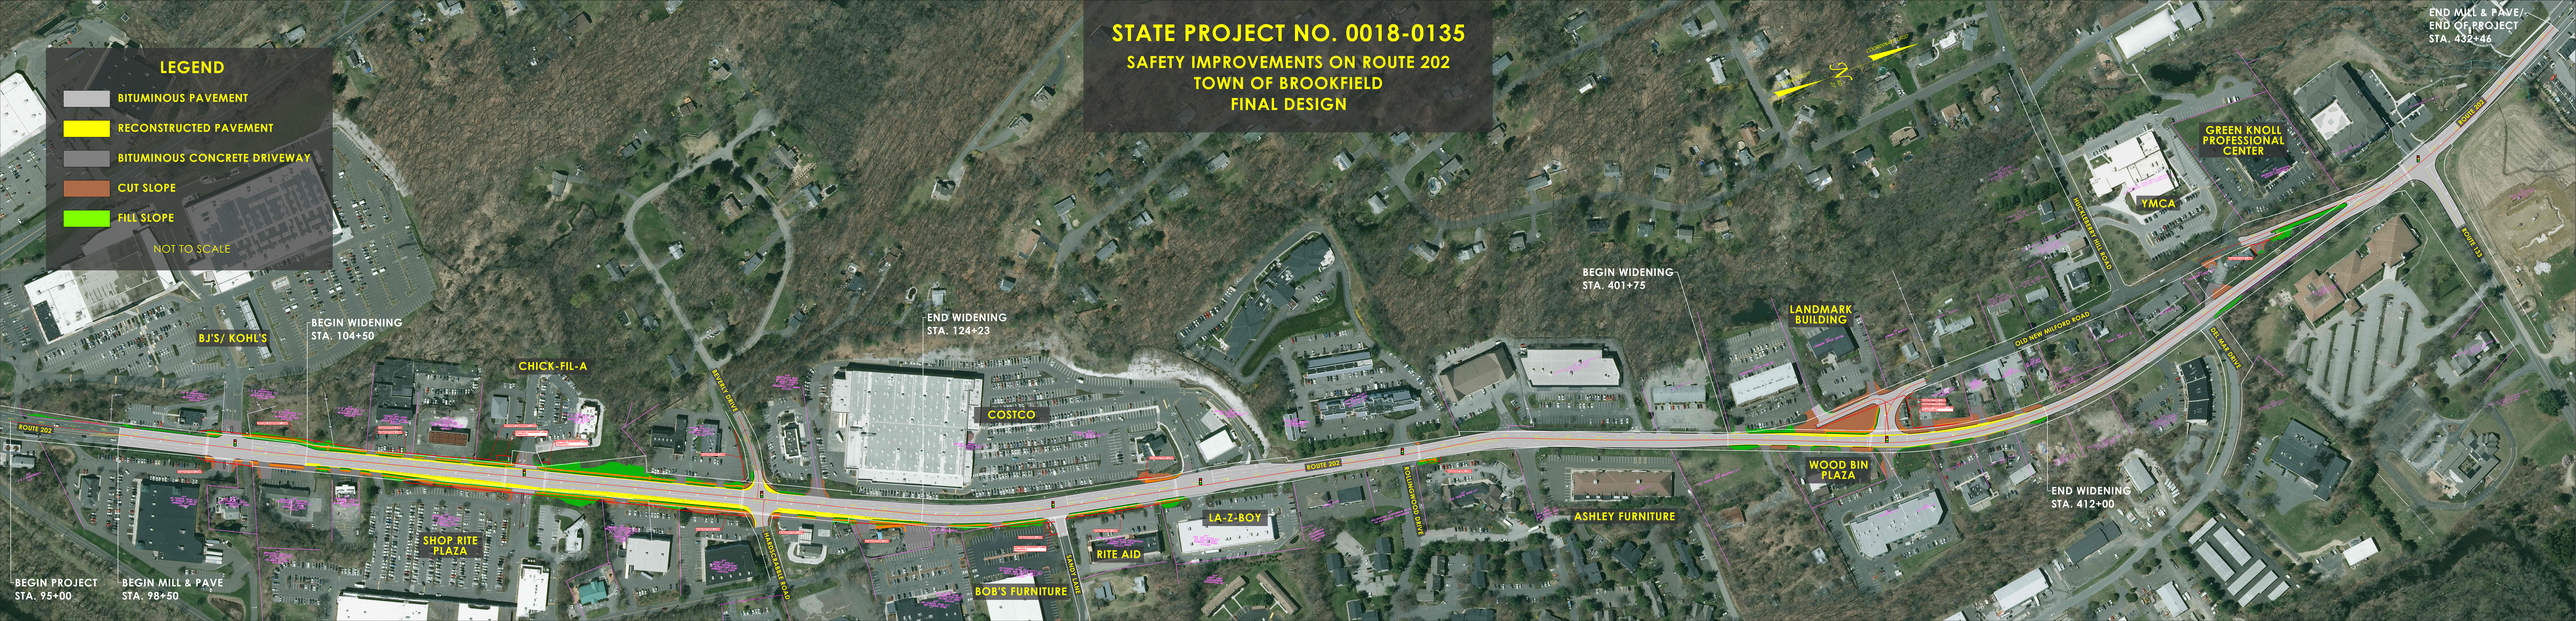
STATE PROJECT NO. 0018-0135
SAFETY IMPROVEMENTS ON ROUTE 202
TOWN OF BROOKFIELD
FINAL DESIGN
LEGEND
BITUMINOUS PAVEMENT
RECONSTRUCTED PAVEMENT
BITUMINOUS CONCRETE DRIVEWAY
CUT SLOPE
FILL SLOPE
NOT TO SCALE
BEGIN PROJECT
STA. 95+00
BEGIN MILL & PAVE
STA. 98+50
BEGIN WIDENING
STA. 104+50
END WIDENING
STA. 124+23
BEGIN WIDENING
STA. 401+75
END WIDENING
STA. 412+00
END MILL & PAVE/
END OF PROJECT
STA. 432+46
BJ'S/ KOHL'S
CHICK-FIL-A
COSTCO
SHOP RITE
PLAZA
RITE AID
LA-Z-BOY
BOB'S FURNITURE
ASHLEY FURNITURE
LANDMARK
BUILDING
WOOD BIN
PLAZA
YMCA
GREEN KNOLL
PROFESSIONAL
CENTER
ROUTE 202
ROUTE 133
OLD NEW MILFORD ROAD
HATCHETT'S HILL ROAD
BEAVER DRIVE
HARRISON AVE ROAD
TENNIS DRIVE
FOUNTAINHEAD DRIVE